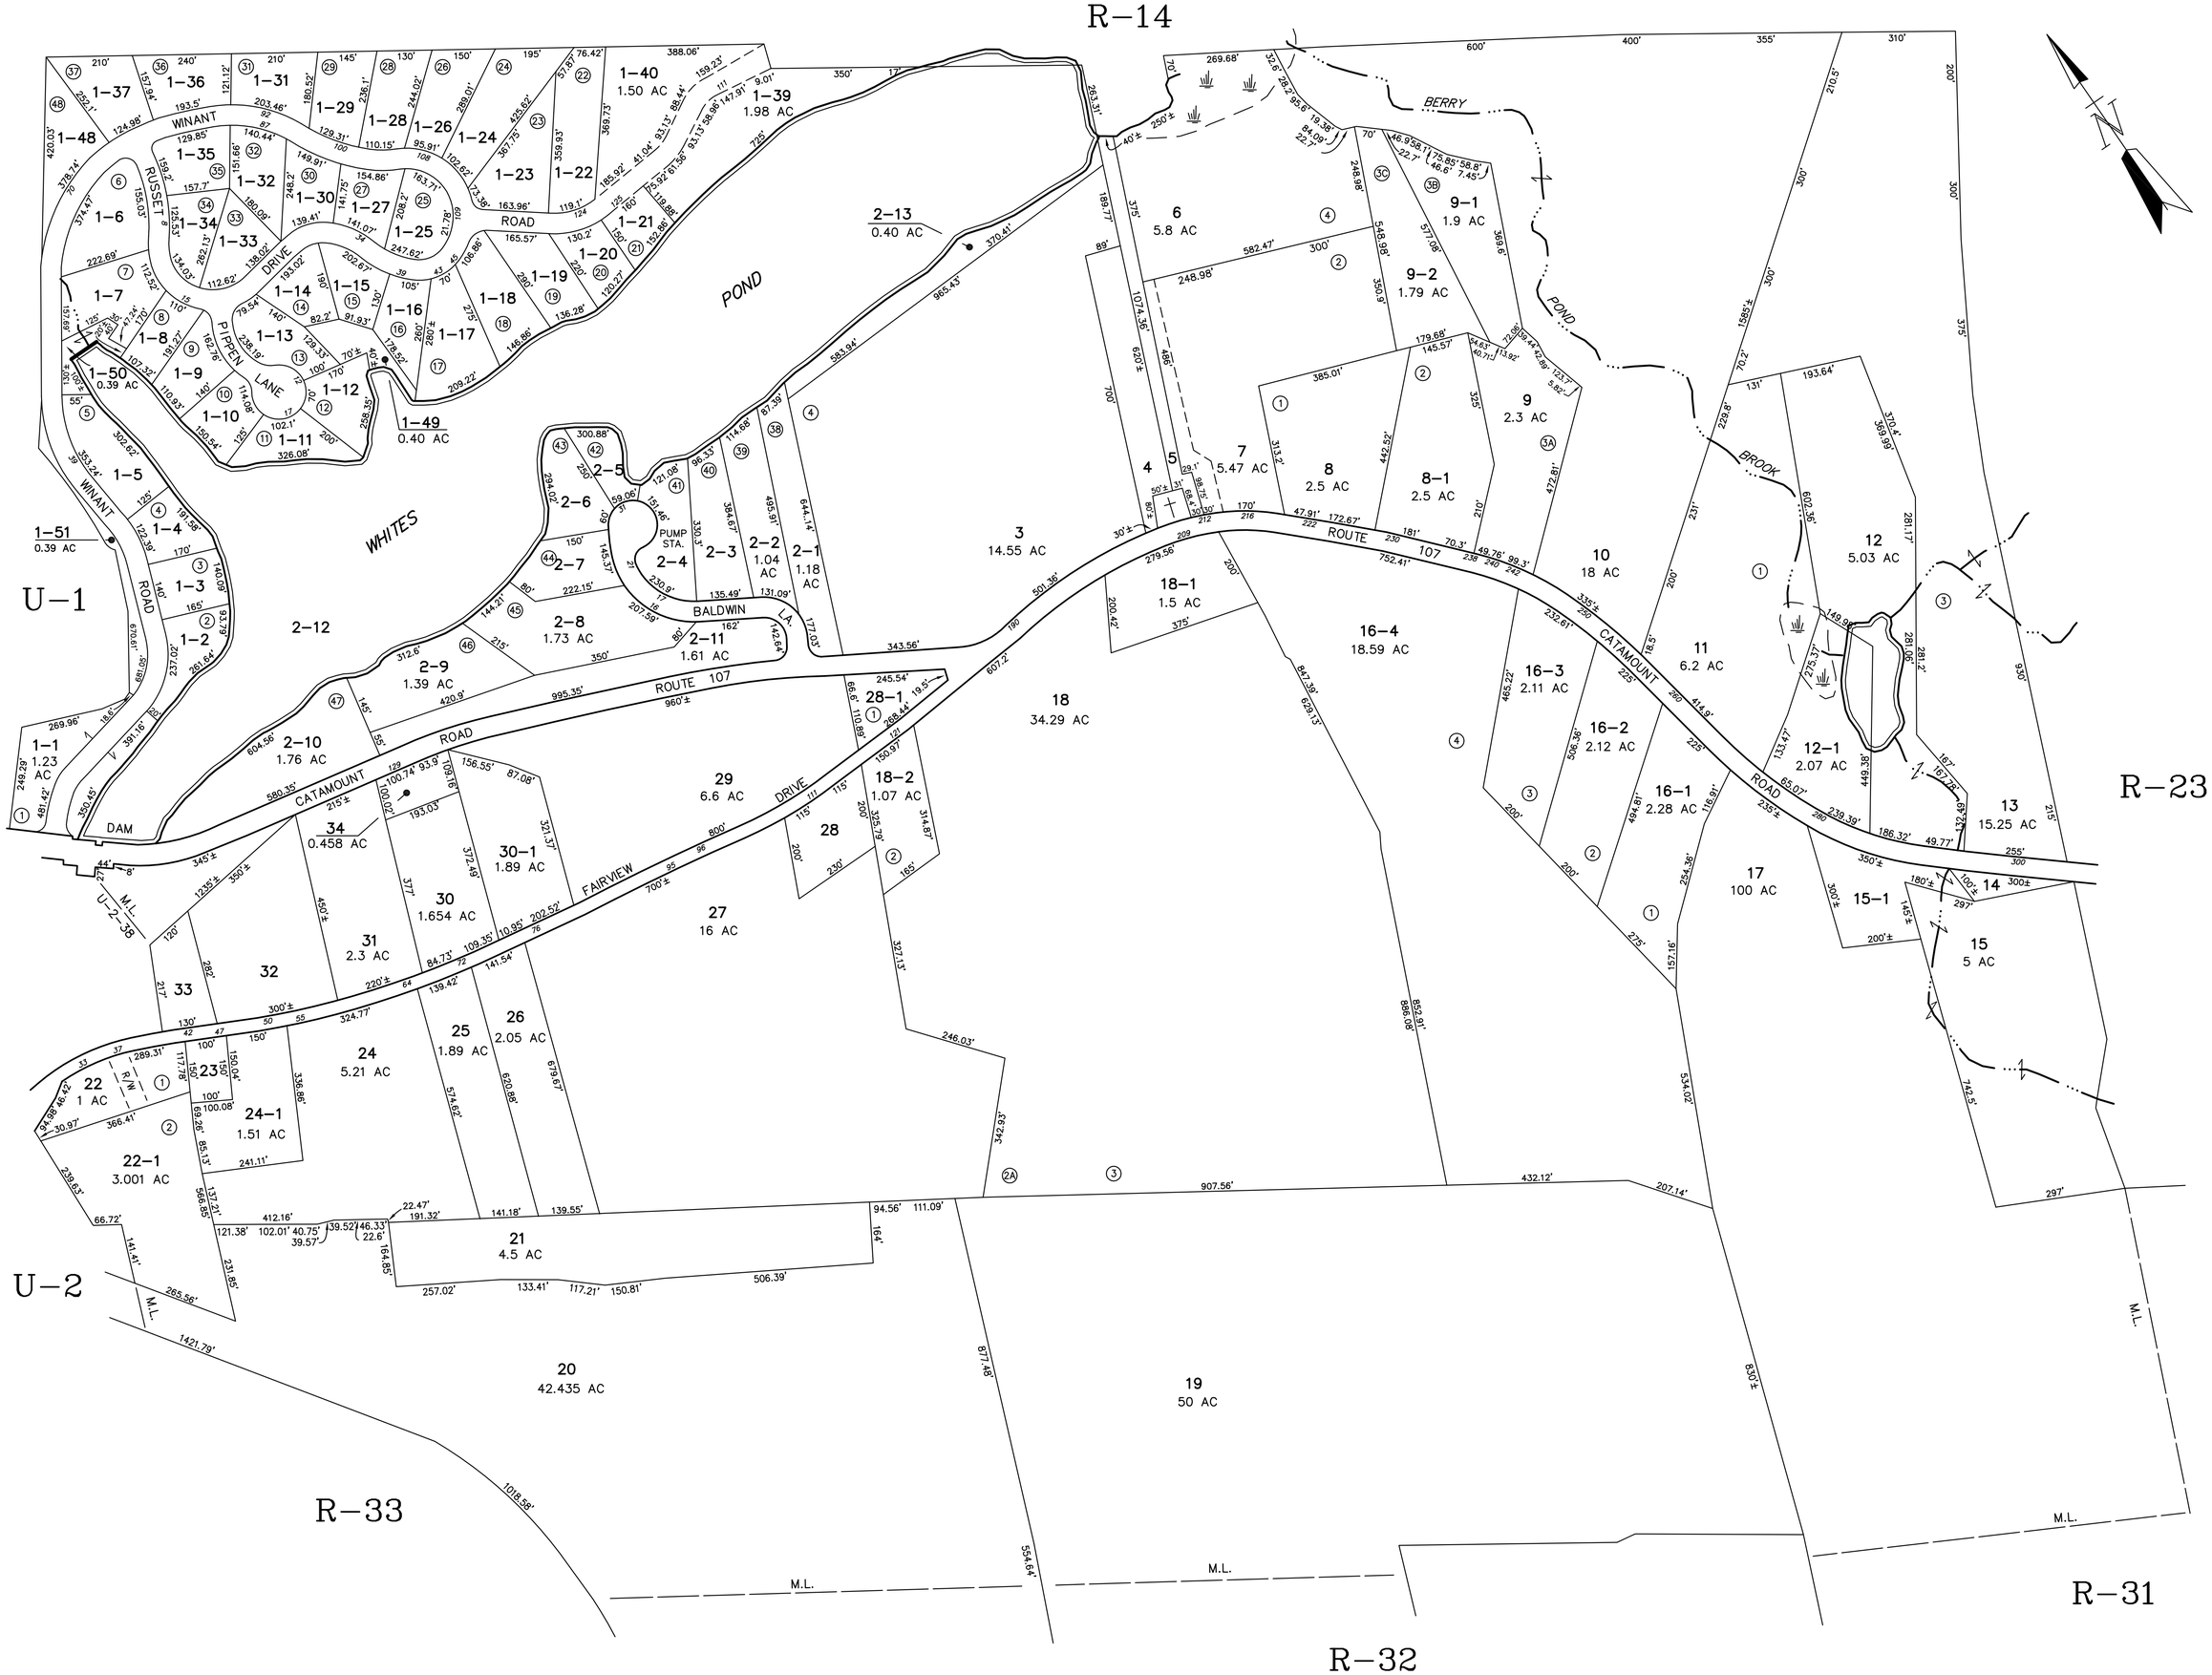



FOR ASSESSMENT PURPOSES ONLY
NOT FOR PROPERTY CONVEYANCES

PREPARED BY PHOTOGRAMMETRIC METHODS BY
JOHN E. O'DONNELL & ASSOCIATES
AUBURN, MAINE
1977

REVISED & REPRINTED BY
CAI Technologies
Precision Mapping. Geospatial Solutions.
11 PLEASANT STREET, LITTLETON, NH 03561
800.322.4540 - WWW.CAI-TECH.COM

PROPERTY MAP

# PITTSFIELD

NEW HAMPSHIRE

LEGEND

| | |
|---|---|
| ADJACENT SHEET NO. | 12 |
| HOUSE NUMBER | 14 |
| COMMON OWNERSHIP | OR |
| DEVELOPMENT LOT NO. | (2) |
| SCALED DIMENSION | ± |

SCALE IN FEET
0 200 400

R-22