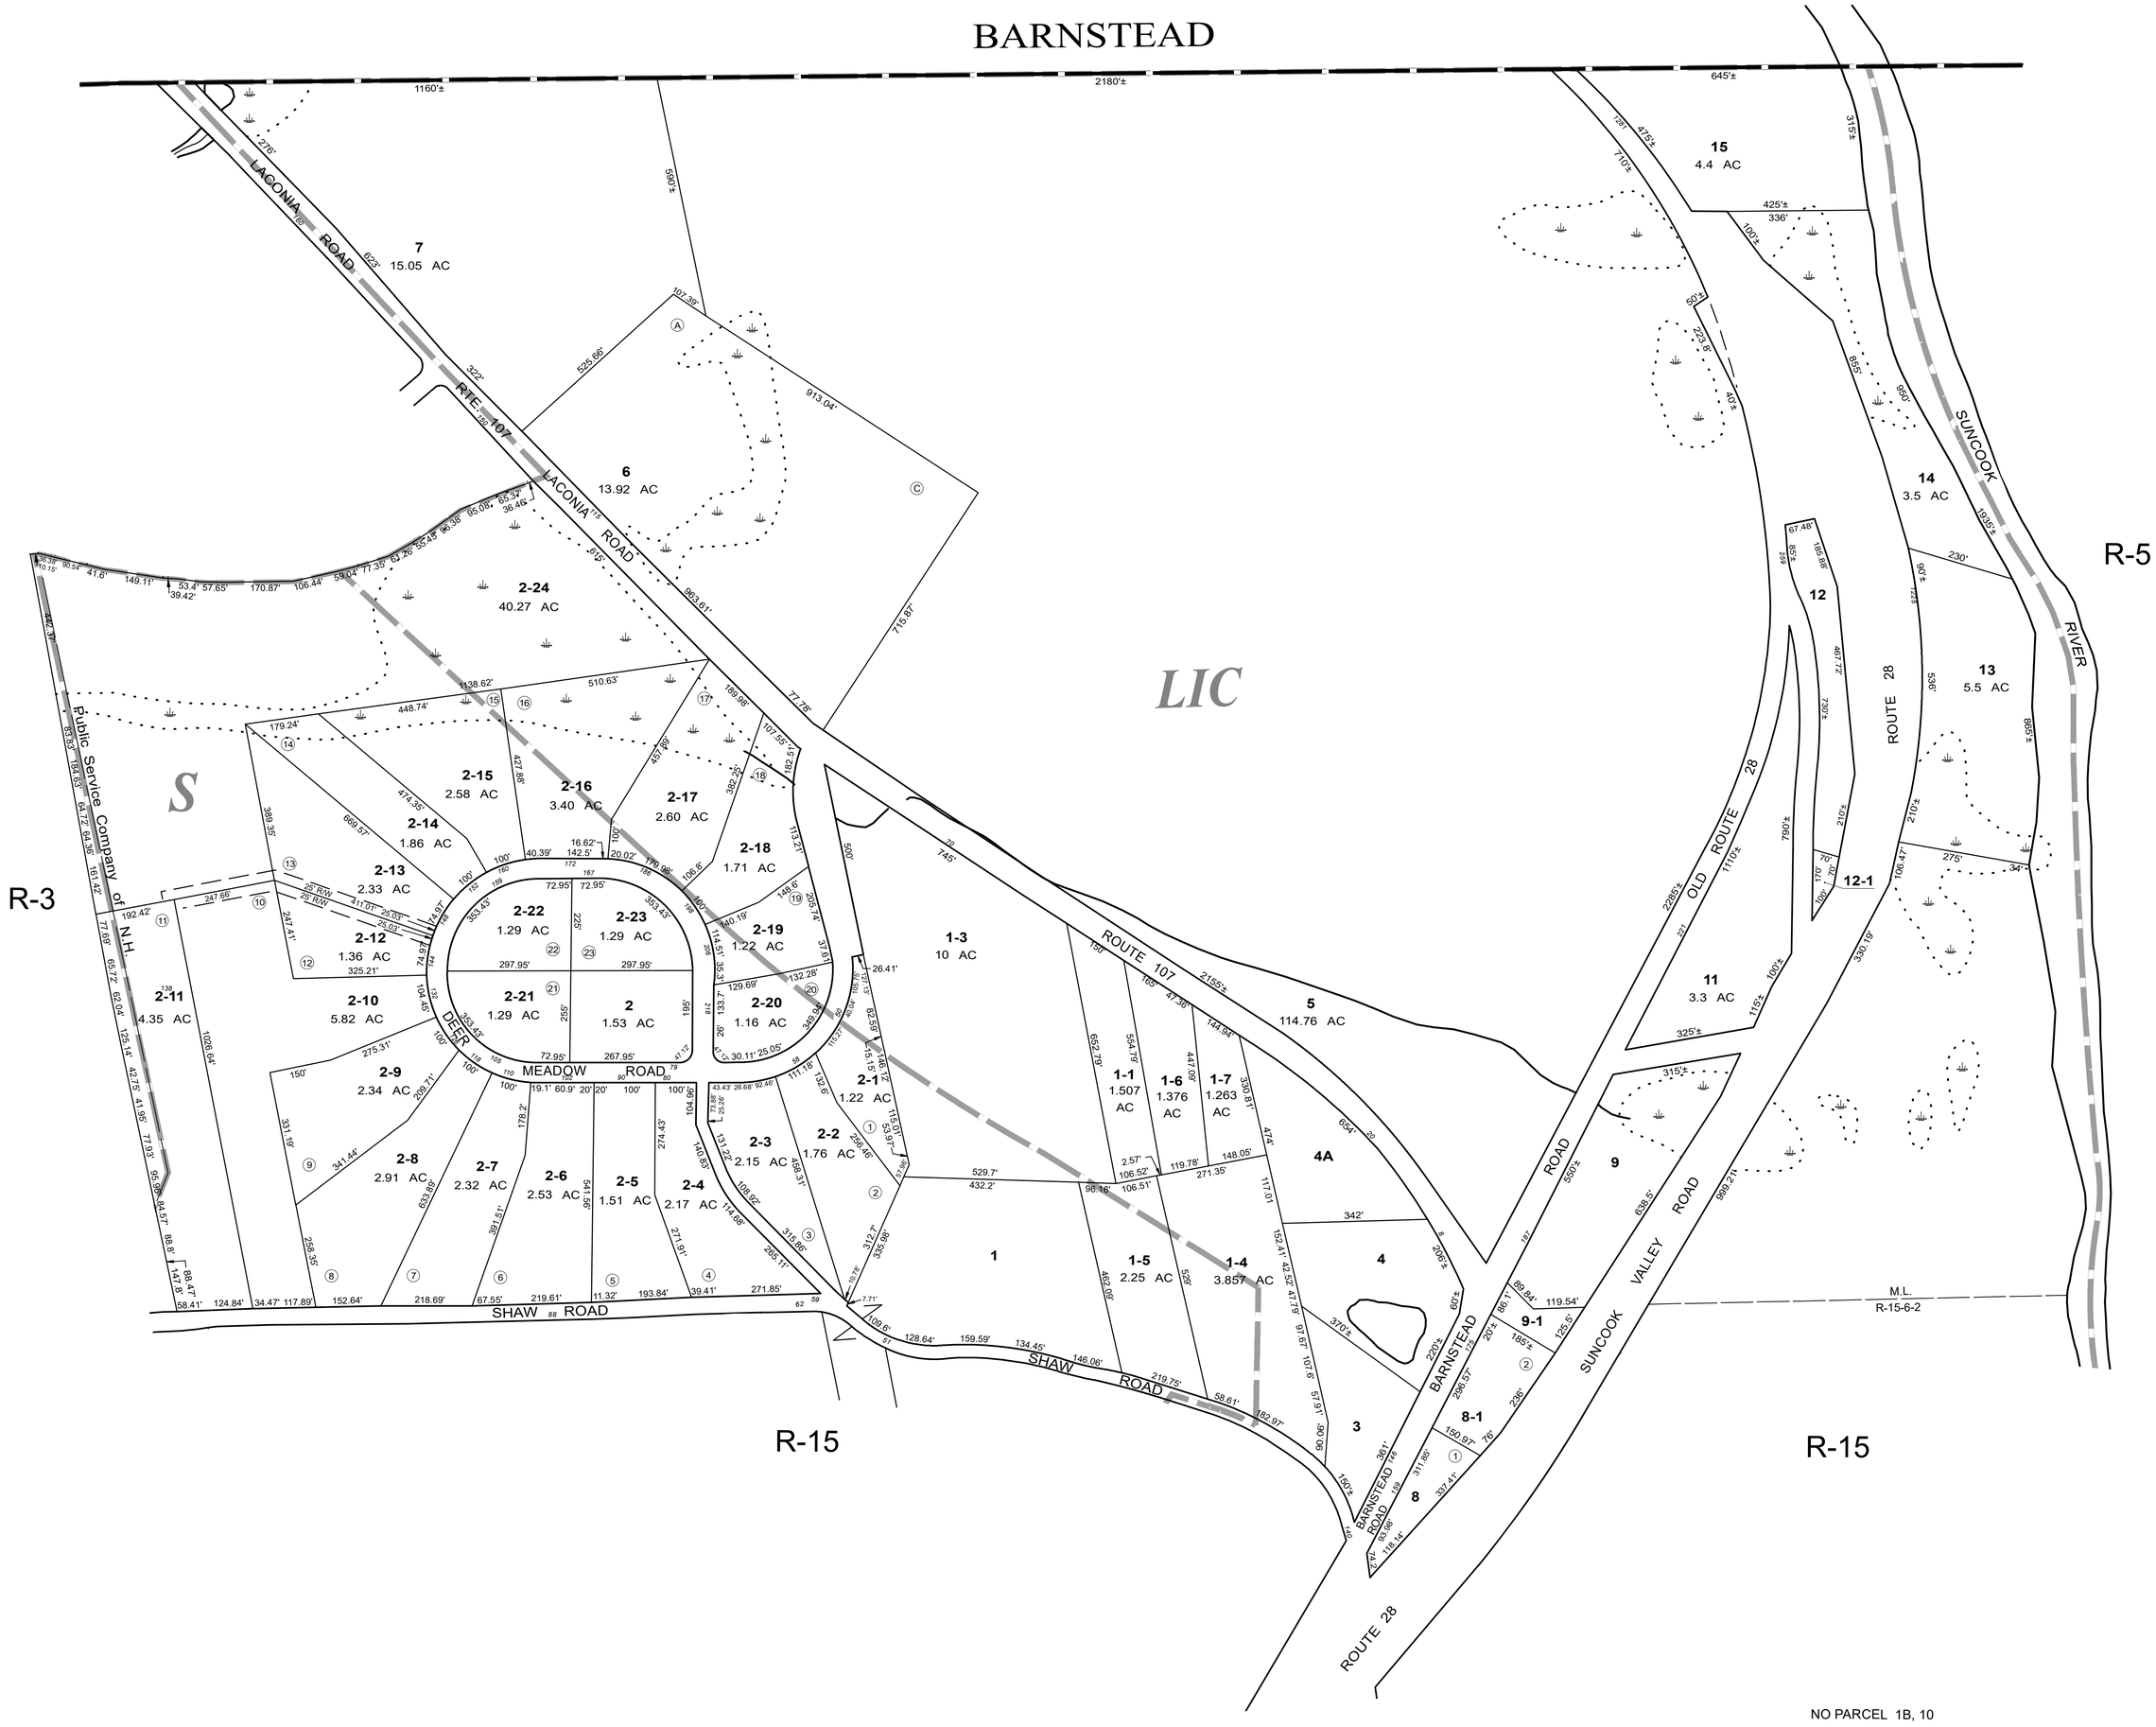

NO PARCEL 1B, 10

FOR ASSESSMENT PURPOSES ONLY
NOT FOR PROPERTY CONVEYANCES

PREPARED BY PHOTOGRAMMETRIC METHODS BY
JOHN O'DONNELL & ASSOCIATES
AUBURN, MAINE
1977

REVISED & REPRINTED BY
CAI Technologies
Precision Mapping. Geospatial Solutions.
11 Pleasant Street, Littleton, NH 03561
800.322.4540 - www.cai-tech.com

LEGEND

ADJACENT SHEET NO. - - - - - - - - - - R-12
HOUSE NUMBER - - - - - - - - - - - - - - 14
COMMON OWNERSHIP - - - - - - OR
DEVELOPMENT LOT NO. - - - - - - - - - - - 2
SCALED DIMENSION - - - - - - - - - - - - ±

SCALE: 1" = 200'
FEET 200 100 0 200 400
METERS 50 25 0 50 100

REVISED TO: APRIL 1, 2020

PROPERTY MAPS
PITTSFIELD
NEW HAMPSHIRE

INDEX DIAGRAM
-2 R-3 R-4 R-5
17 R-16 R-15 R-14

MAP NO.
R-4