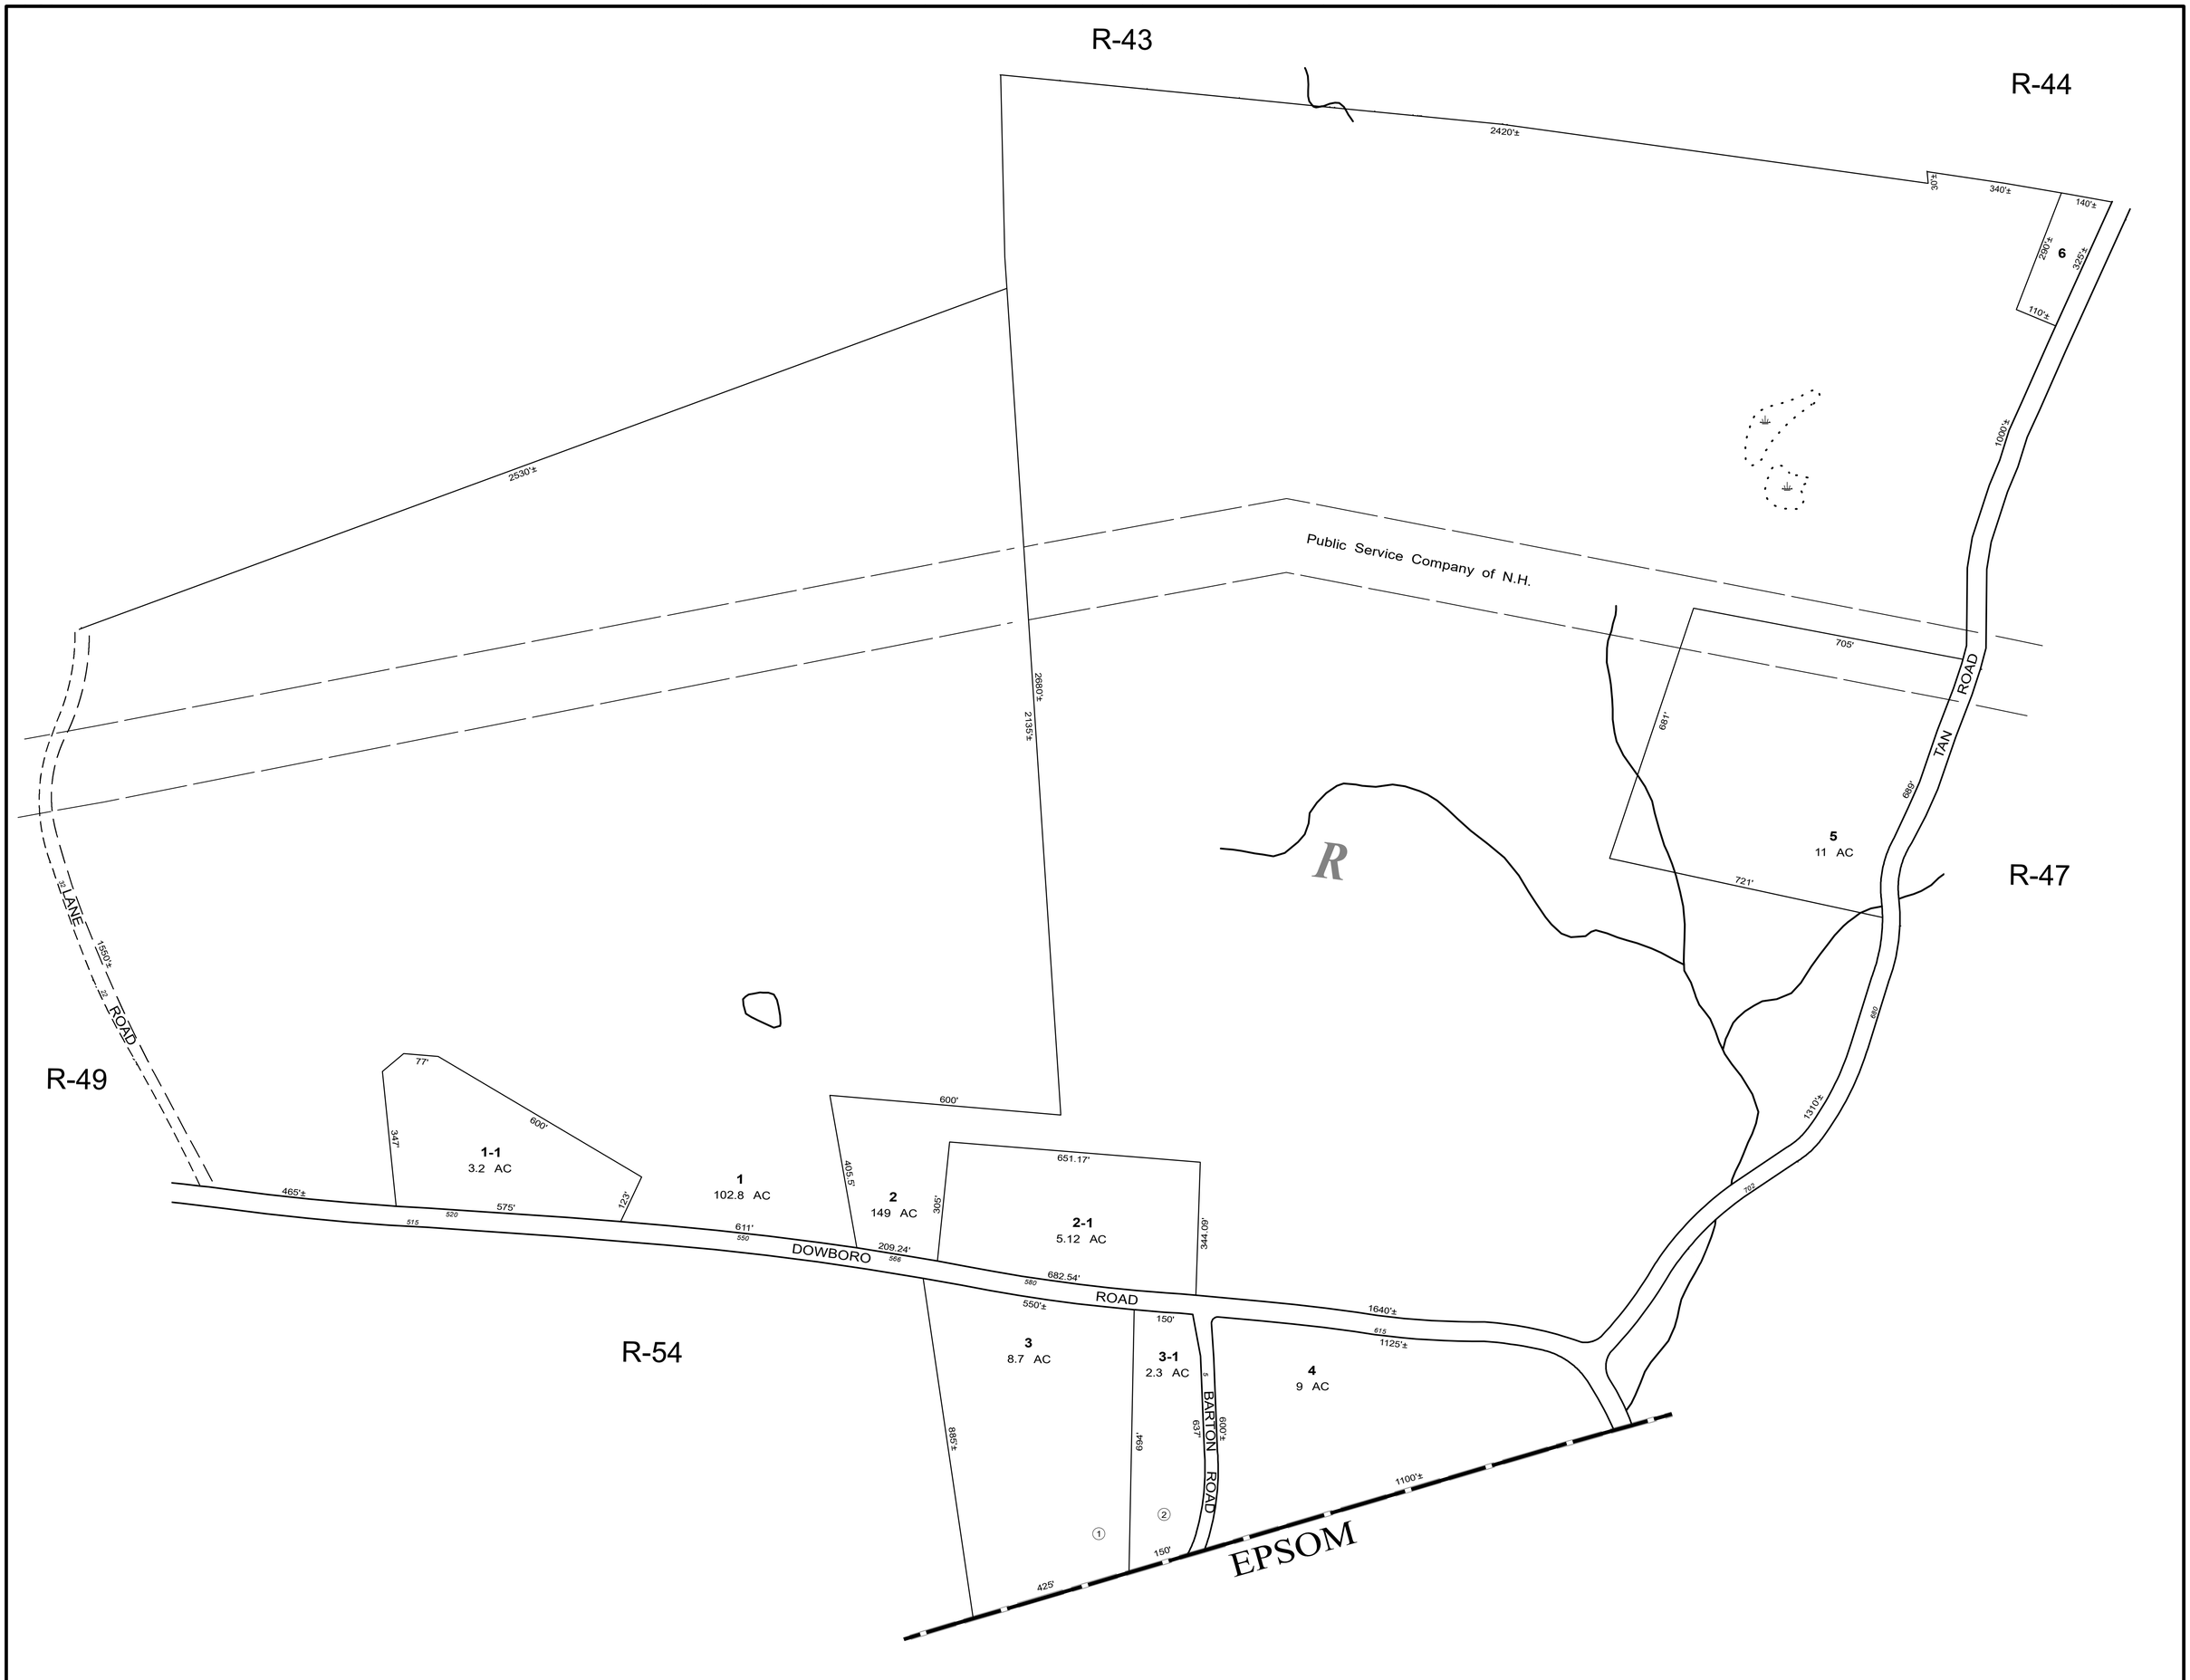

FOR ASSESSMENT PURPOSES ONLY
NOT FOR PROPERTY CONVEYANCES

PREPARED BY PHOTOGRAMMETRIC METHODS BY
JOHN O'DONNELL & ASSOCIATES
AUBURN, MAINE
1977

REVISED & REPRINTED BY
CAI Technologies
Precision Mapping. Geospatial Solutions.
11 Pleasant Street, Littleton, NH 03561
800.322.4540 - www.cai-tech.com

LEGEND

ADJACENT SHEET NO. - - - - - - - - - - R-12
HOUSE NUMBER - - - - - - - - - - - - - - 14
COMMON OWNERSHIP - - - - - - < > OR \ /
DEVELOPMENT LOT NO. - - - - - - - - - - - ②
SCALED DIMENSION - - - - - - - - - - - - ±

SCALE: 1" = 200'
FEET 200 100 0 200 400
METERS 50 25 0 50 100

REVISED TO: APRIL 1, 2020

PROPERTY MAPS
PITTSFIELD
NEW HAMPSHIRE

INDEX DIAGRAM
R-42 R-43 R-44 R-49 R-48 R-47 R-54 53

MAP NO.
R-48