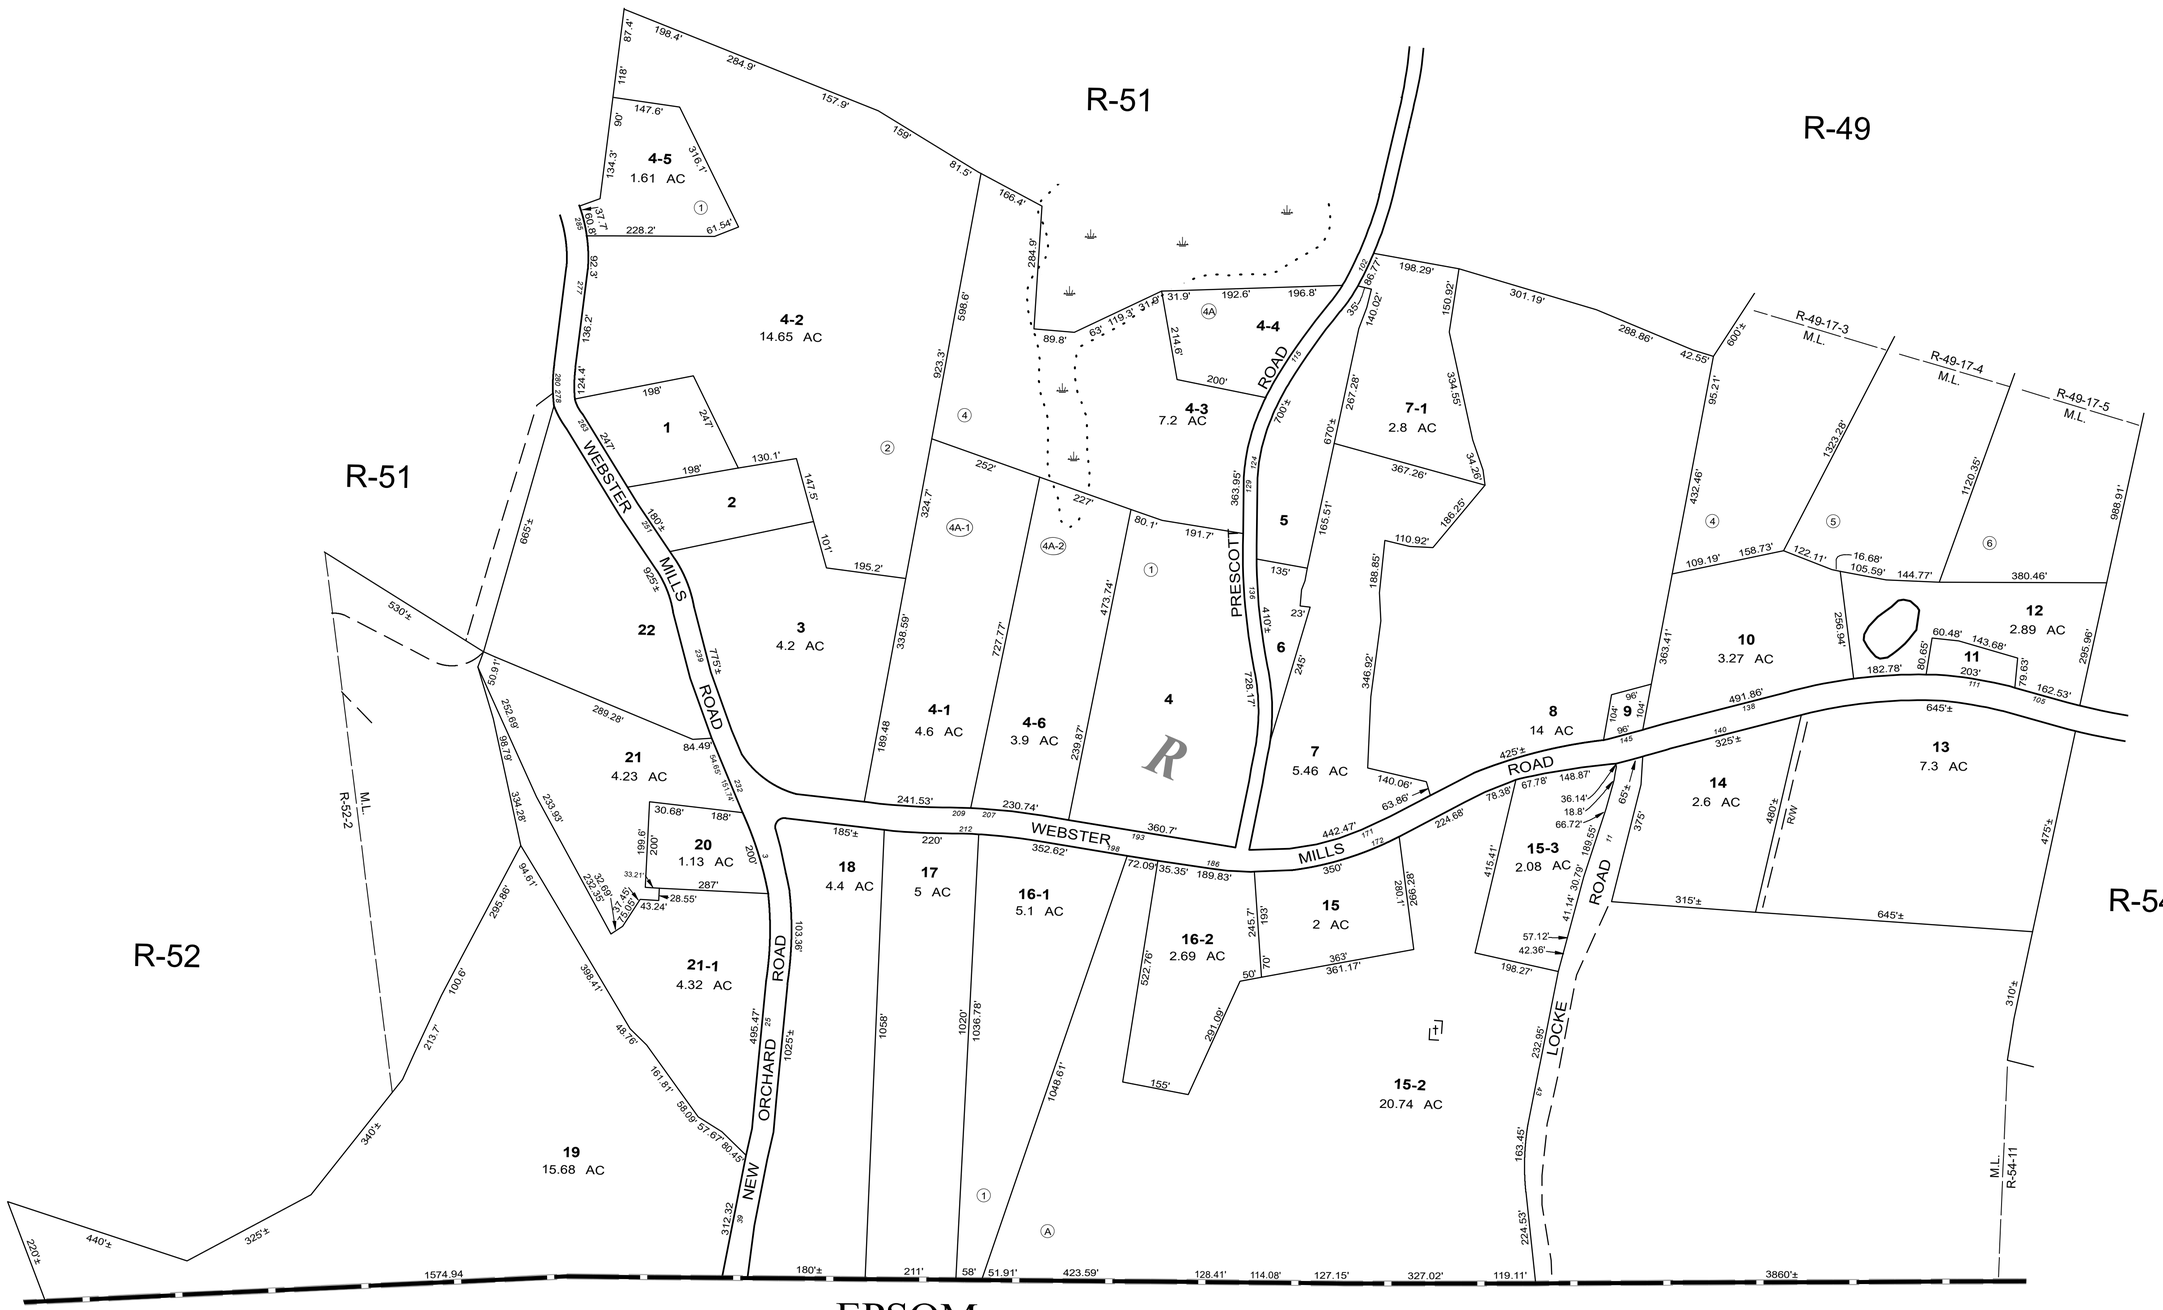

NO PARCEL 15-1

FOR ASSESSMENT PURPOSES ONLY
NOT FOR PROPERTY CONVEYANCES

PREPARED BY PHOTOGRAMMETRIC METHODS BY
JOHN O'DONNELL & ASSOCIATES
AUBURN, MAINE
1977

REVISED & REPRINTED BY
CAI Technologies
Precision Mapping. Geospatial Solutions.
11 Pleasant Street, Littleton, NH 03561
800.322.4540 - www.cai-tech.com

LEGEND

ADJACENT SHEET NO. - - - - - - - - - - R-12
HOUSE NUMBER - - - - - - - - - - - - - - 14
COMMON OWNERSHIP - - - - - - OR
DEVELOPMENT LOT NO. - - - - - - - - - - (2)
SCALED DIMENSION - - - - - - - - - - - ±

SCALE: 1" = 200'

FEET 200 100 0 200 400
METERS 50 25 0 50 100

REVISED TO: APRIL 1, 2020

PROPERTY MAPS

PITTSFIELD

NEW HAMPSHIRE

INDEX DIAGRAM

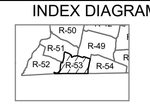

MAP NO.

R-53